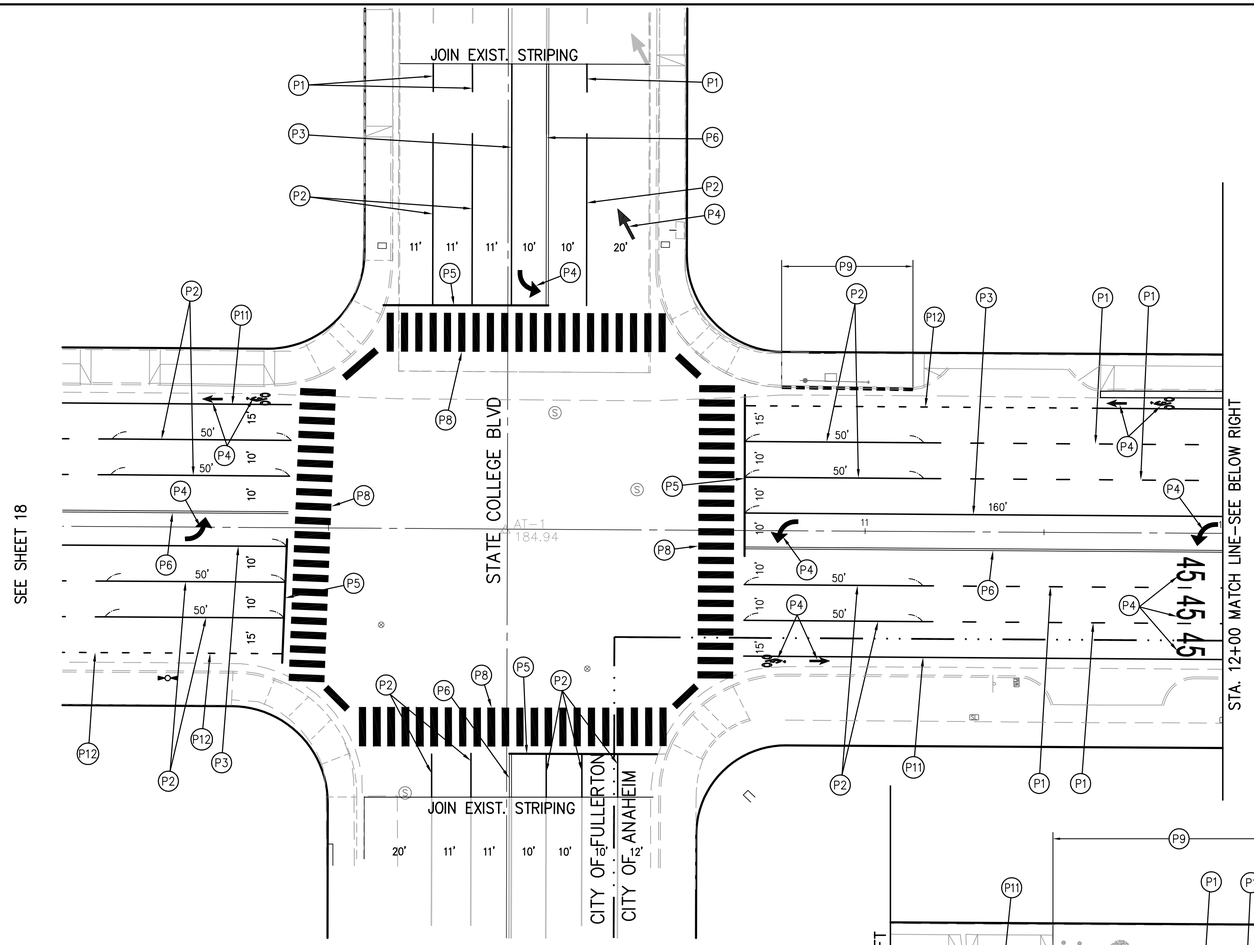

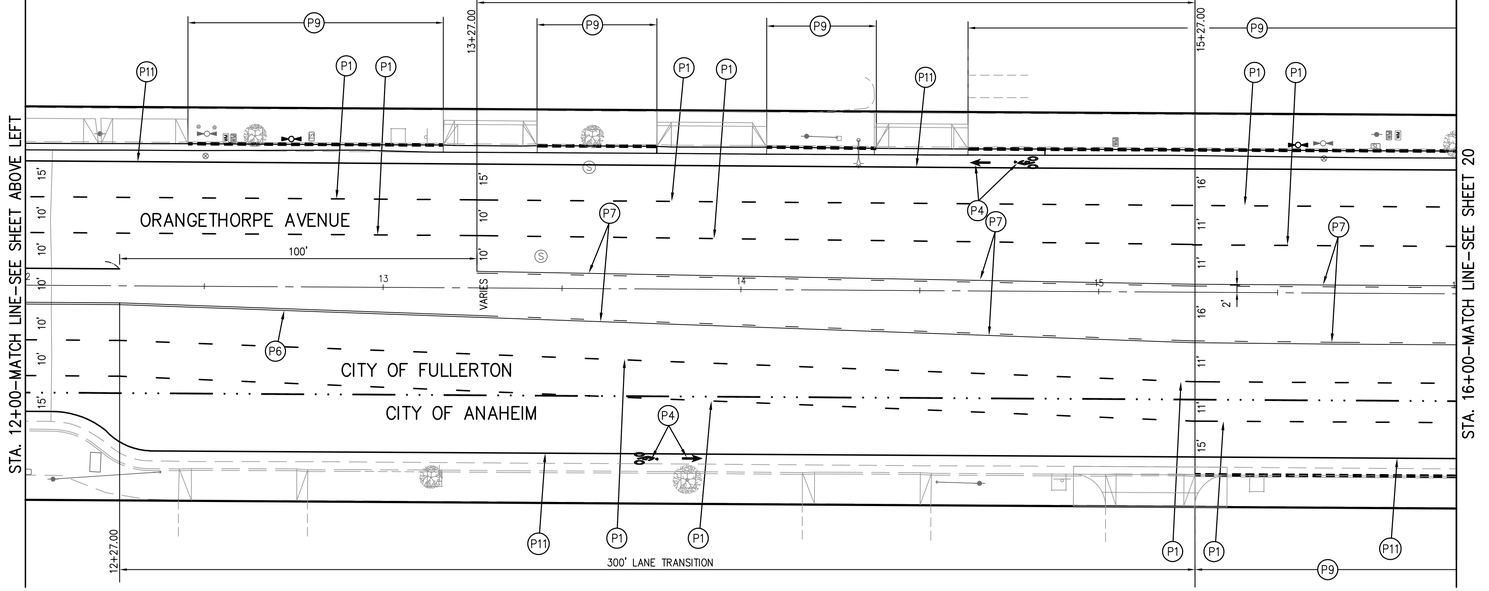

CONSTRUCTION NOTES (STRIPING PLAN)

- (P1) INSTALL 6" WHITE LANE LINE WITH RAISED MARKER (CALTRANS DETAIL 9)
- (P2) INSTALL 6" SOLID WHITE LANE LINE, 50' LONG
- (P3) INSTALL 8" SOLID WHITE CHANNELIZING LINE. (CALTRANS DETAIL 38)
- (P4) INSTALL PAVEMENT MARKING SYMBOL AS SHOWN. (CALTRANS STD. PLAN A24B & C)
- (P5) INSTALL 12" SOLID WHITE THERMOPLASTIC CROSSWALK LINE, OR STOP BAR
- (P6) INSTALL 6" DOUBLE YELLOW LINE (CALTRANS DETAIL 22)
- (P7) INSTALL TWO WAY LEFT TURN LANE (CALTRANS DETAIL 32).
- (P8) INSTALL CROSSWALK 11' WIDE, WHITE CONTINENTAL TYPE **SEE DETAIL A SHEET 21.**
- (P9) PAINT TOP & FACE OF CURB RED.
- (P10) INSTALL CENTERLINE EXTENSIONS THROUGH INTERSECTIONS (CALTRANS DETAIL 40).
- (P11) INSTALL 6" WHITE BIKE LANE (CALTRANS STD. PLAN A20D, DETAIL 39)
- (P12) INSTALL 6" WHITE BIKE LANE INTERSECTION LINE (CALTRANS STD. PLAN A20D, DETAIL 39A).

GENERAL NOTES

1. SIGNING, STRIPING AND PAVEMENT MARKINGS SHALL CONFORM TO THE STATE OF CALIFORNIA STANDARD PLANS AND STANDARD SPECIFICATIONS AND THE CALIFORNIA MUTCD, LATEST EDITIONS.
2. ALL TRAFFIC LINES, LEGENDS, LIMIT LINES, STOP BARS AND PAVEMENT MARKINGS SHALL BE THERMOPLASTIC EXCEPT SPEED LIMIT LEGENDS SHALL BE PAINT.
3. REMOVAL OF ALL CONFLICTING LINES AND MARKINGS SHALL BE BY WET SANDBLASTING ONLY.
4. ALL LANE LINES AT INTERSECTION APPROACHES AND DEPARTURES SHALL BEGIN AND END WITH ±50 FEET OF 6-INCH SOLID WHITE.
5. EXIST. RAISED PAVEMENT MARKERS DAMAGED DURING REMOVAL SHALL BE REPLACED BY THE CONTRACTOR.
6. LANE WIDTHS SHALL BE MEASURED BETWEEN THE CENTERLINES OF EACH ADJACENT SINGLE OR DOUBLE STRIPE OR TOP OF CURB AS APPROPRIATE.

N

GRAPHIC SCALE

20 0 10 20 40

(IN FEET)
1 inch = 20 ft.

LEGEND

RED CURB

THESE PLANS WERE PREPARED UNDER THE SUPERVISION OF:

REGISTERED PROFESSIONAL ENGINEER
SURRENDER M. DEWN
NO. 34559
Exp.9/30/25
CIVIL
STATE OF CALIFORNIA

SIGNATURE DATE

REVISIONS				INITIALS	DATE
NUMBER	DESCRIPTION	DATE	DRAWN	NC	04/24
			DESIGNED	SD	04/24
			REVIEWED	–	–
			STREET		
			SEWER		
			DRAINAGE		
			WATER		
			TRAFFIC		
			UTILITY/ELEC		
			LANDSCAPE		
			FACILITIES		
			GENERAL ENG		
			DESIGN ENG		
			INSPECTION		
			PARKS & REC		
			AS-BUILT		

CITY OF FULLERTON
PUBLIC WORKS DEPARTMENT

ORANGETHORPE AVENUE RECONSTRUCTION PROJECT
CIP PROJECT

APPROVED: DATE CITY ENGINEER/ASSISTANT PUBLIC WORKS DIRECTOR

ACCEPTED: DATE PUBLIC WORKS DIRECTOR

SCALE: 1" = 20'

SHEET 19 OF 21 SHEETS

B.M.: CITY OF FULLERTON BM NO.: 35-37 ELEV = 173.90' P.K. NAIL IN LEAD, N.E. COR. RAYMOND AND WILSHIRE, E. CURB OF RAYMOND, 1' N. OF E.C.R.

FILE: MISC 5381

CIP 44062 - ORANGETHORPE AVENUE INFRASTRUCTURE IMPROVEMENTS