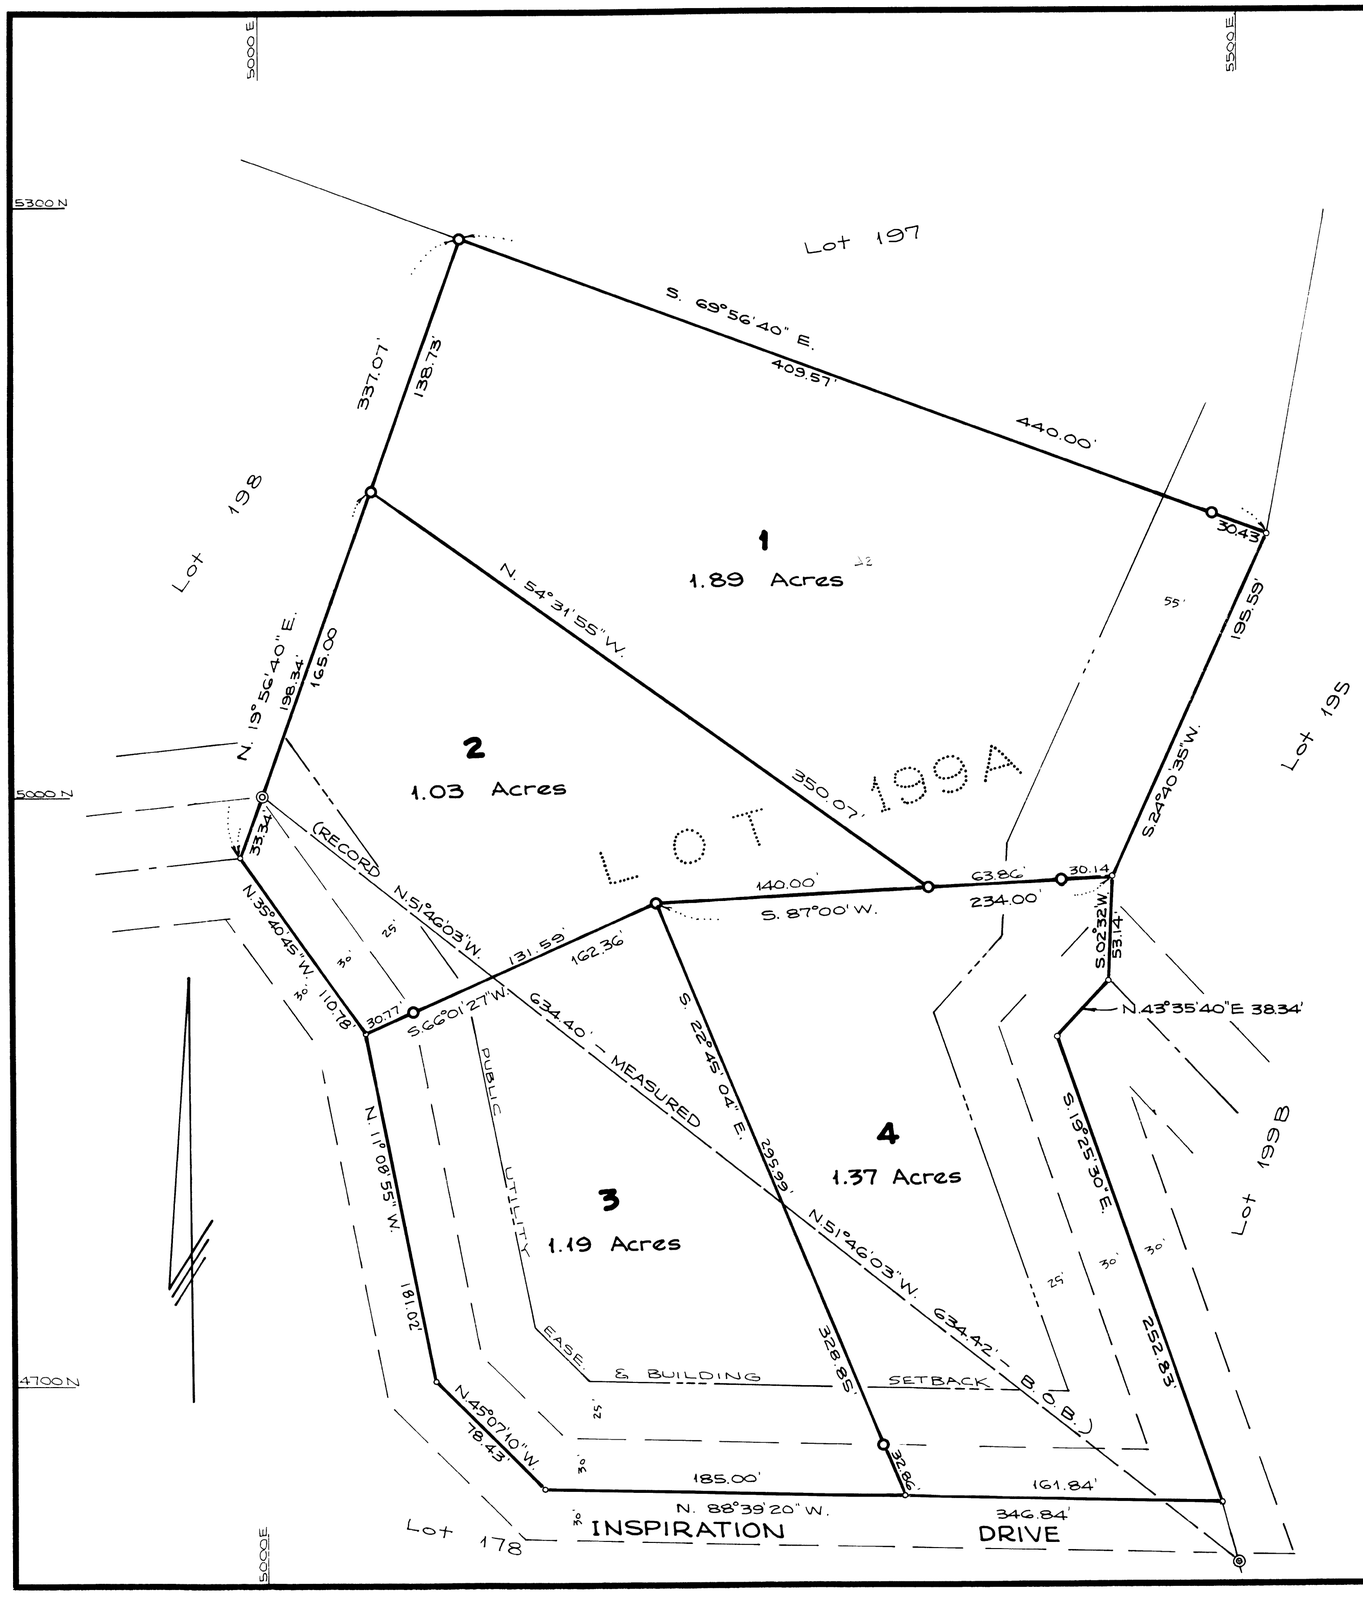

SURVEYOR'S CERTIFICATE

This map correctly represents a survey made by me or under my direction in conformance with the requirements of the Land Surveyor's Act at the request of John Paulson. in April 1971

Ciro L. Toma L.S. 3570

COUNTY SURVEYOR'S CERTIFICATE

This map has been examined for conformance with the requirements of the Land Surveyor's Act this 30th day of April, 1971.

Keith J. Fraser LS 2777
Amador County Surveyor

COMPLIANCE CERTIFICATE

This map has been examined for compliance with the provisions of the Subdivision Map Act and all local ordinances enacted pursuant thereto this 30th day of April, 1971.

Keith J. Fraser LS 2777
Amador County Surveyor

COUNTY RECORDER'S CERTIFICATE

Filed this 30 day of April, 1971 at 4:53 P.M. in Book 67 of Maps and Plats at page 83, at the request of the Amador County Surveyor

Fee $5.00

Anthony Sutton
Amador County Recorder
By Norma L. Shettle, Deputy

LEGEND

—o— Denotes ½" iron pipe tagged L.S.3570 and set on this survey.
—⊙— Denotes ½" steel rod tagged L.S.2902 and found on this survey.

The Meridian of this Survey is identical with the meridian of Amador Pines Subdivision Unit 2 as shown in Book 1 of Subdivisions at Page 25, Amador County Records. Bearing N.51°46'03" W

RECORD OF SURVEY FOR

JOHN N. PAULSON

PORTION OF SECTIONS 2 AND 3, T.7N., R.13E., M.D.M. - BEING LOT 199A OF AMADOR PINES UNIT 2 — BOOK 1 OF SUBDIVISIONS, PG. 25

COUNTY OF AMADOR STATE OF CALIFORNIA

SCALE 1" = 50' APRIL, 1971

TOMA AND ANDERSON
REGISTERED LAND SURVEYORS
41 SUMMIT ST. - JACKSON, CALIF.