OWNER'S CERTIFICATION:

The undersigned hereby certify that we are the parties having any record title interest in and to the real property included within the subdivision shown upon the within map that we are the only persons whose consent is necessary and that we hereby do consent to the preparation and recordation of said map of land within the distinctive border line.

Bill Holt — Tillie Holt

By: Bill Holt - Owner-Parcel 1 — By: Tillie Holt - Owner-Parcel 1

C C Reynolds — N. F. Reynolds

By: C.E. Reynolds - Owner-Parcel 2 — By: N. F. Reynolds - Owner-Parcel 2

PALO ALTO FINANCIAL CORPORATION --- A CORPORATION - TRUSTEE

J. Lance Erikson — Michael E. Klingler

By: Secretary — By: VICE PRESIDENT

ACKNOWLEDGEMENT:

State Of California } S.S.
County Of Santa Clara }

On this 6TH day of JULY, 1976, before me, WM. E. ROBINSON a Notary Public in and for said County of Santa Clara, State of California, personally appeared C.E. & N.F. Reynolds - Owners Pcl. 2 and Bill & Tillie Holt Owners Parcel 1 known to me to be the persons whose names are subscribed to the within instrument and acknowledged to me that they executed the same as owners.

OFFICIAL SEAL
WM. E. ROBINSON
NOTARY PUBLIC - CALIFORNIA
SANTA CLARA COUNTY
My comm. expires MAY 17, 1979

Wm. E. Robinson
Notary Public in and for the County of Santa Clara - State of California

8827, Burchell Rd., Gilroy, CA 95020

ACKNOWLEDGEMENT:

State Of California } S.S.
County Of Santa Clara }

On this 1st day of July 1976, before me, Virginia M. Walton, a Notary Public in and for said County of Santa Clara, State of California, personally appeared J. Lance Erikson known to me to be the Secretary and Michael E. Klingler known to me to be the Vice President of Palo Alto Financial Corporation, the corporation that executed the within instrument and known to me to be the persons who executed the same upon behalf of the corporation named therein, and acknowledged to me that such corporations executed the same, and acknowledged to me that such corporation executed the within instrument pursuant to it's by-laws or resolution of it's Board of Directors.

OFFICIAL SEAL
VIRGINIA M. WALTON
NOTARY PUBLIC-CALIFORNIA
PRINCIPAL OFFICE IN
ORANGE COUNTY
My Commission Expires Nov. 27, 1976

Virginia M. Walton
Notary Public in and for the County of Santa Clara - State of California

SURVEYOR'S CERTIFICATE

This map was prepared by me or under my direction and is based upon a field survey in conformance with the requirements of the Subdivision Map Act at the request of Bill Holt on January 11th 1976.

I HEREBY CERTIFY that it conforms to the approved tentative map and the conditions of approval thereof.

(Signed and Sealed) Walter J. Hanna Jr.
R.C.E. or L.L.S. No. 2560

COUNTY SURVEYOR'S CERTIFICATE

This map conforms with the requirements of the Subdivision Map Act and local ordinances.

Dated: July 10, 1976

Dean P. Larson - County Surveyor

Dean P. Larson

RECORDER'S CERTIFICATE

Filed this 30th day of JULY, 1976
at 3:11 p.m. in Book 375 of Maps at page 7
at the request of Walter J. Hanna Jr
File No. 5353425
$5.00

George A. Mann
County Recorder

By Deputy Louis F. Gomes

BASIS OF BEARING

The bearings shown on this map are based on the centerline of Foothill Avenue as found monumented and recorded as N. 23° 48' W., in Book 228 of Maps at page 21 - Santa Clara County records.

LEGEND

O ---- Denotes 1" Iron Pipe Set.

● ---- Denotes Found Monuments As Noted

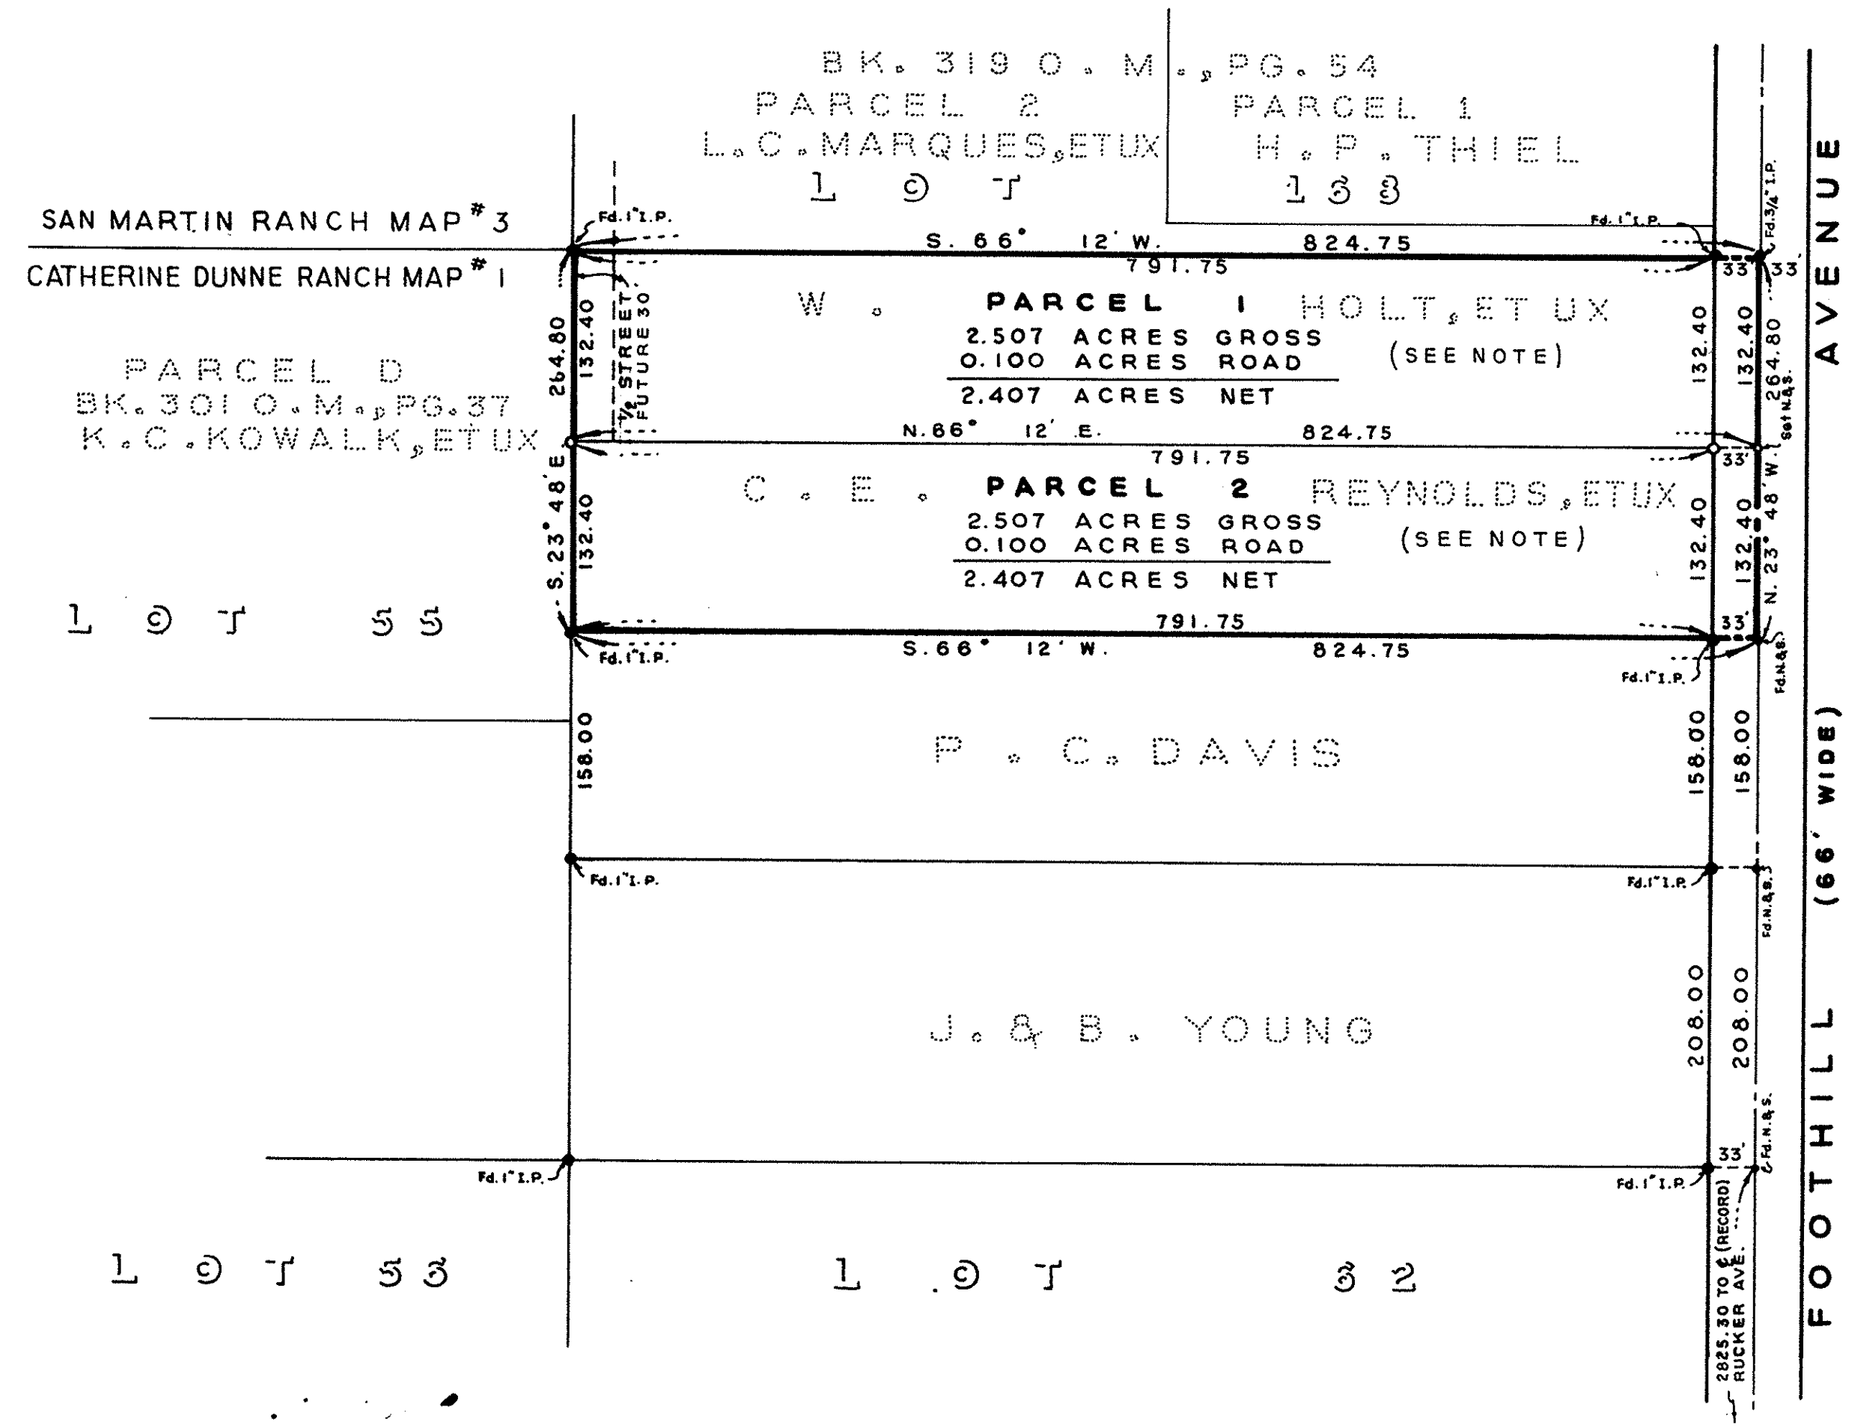

NOTE:

Parcels 1 & 2 are approved building sites subject to satisfactory completion of the requirements set forth in the Land Development Committee Resolution No. 1211 (County File No. 75 B 22. 3505)

PARCEL MAP

IN THE UNINCORPORATED TERRITORY
OF THE COUNTY OF SANTA CLARA,
STATE OF CALIFORNIA
PORTION OF LOT 61
(R.O.S. - BK. 228 O. M., PG. 21)
CATHERINE DUNNE RANCH MAP # 1
BOOK "G" OF MAPS, PAGES 92 & 93
MARCH, 1976 SCALE: 1"=100'

W.J. HANNA & SON - CIVIL ENGINEERS & SURVEYORS — GILROY, CALIF.

FIELD BOOK 180/63 JOB NO. 6527

375/7